REVISION No. 9

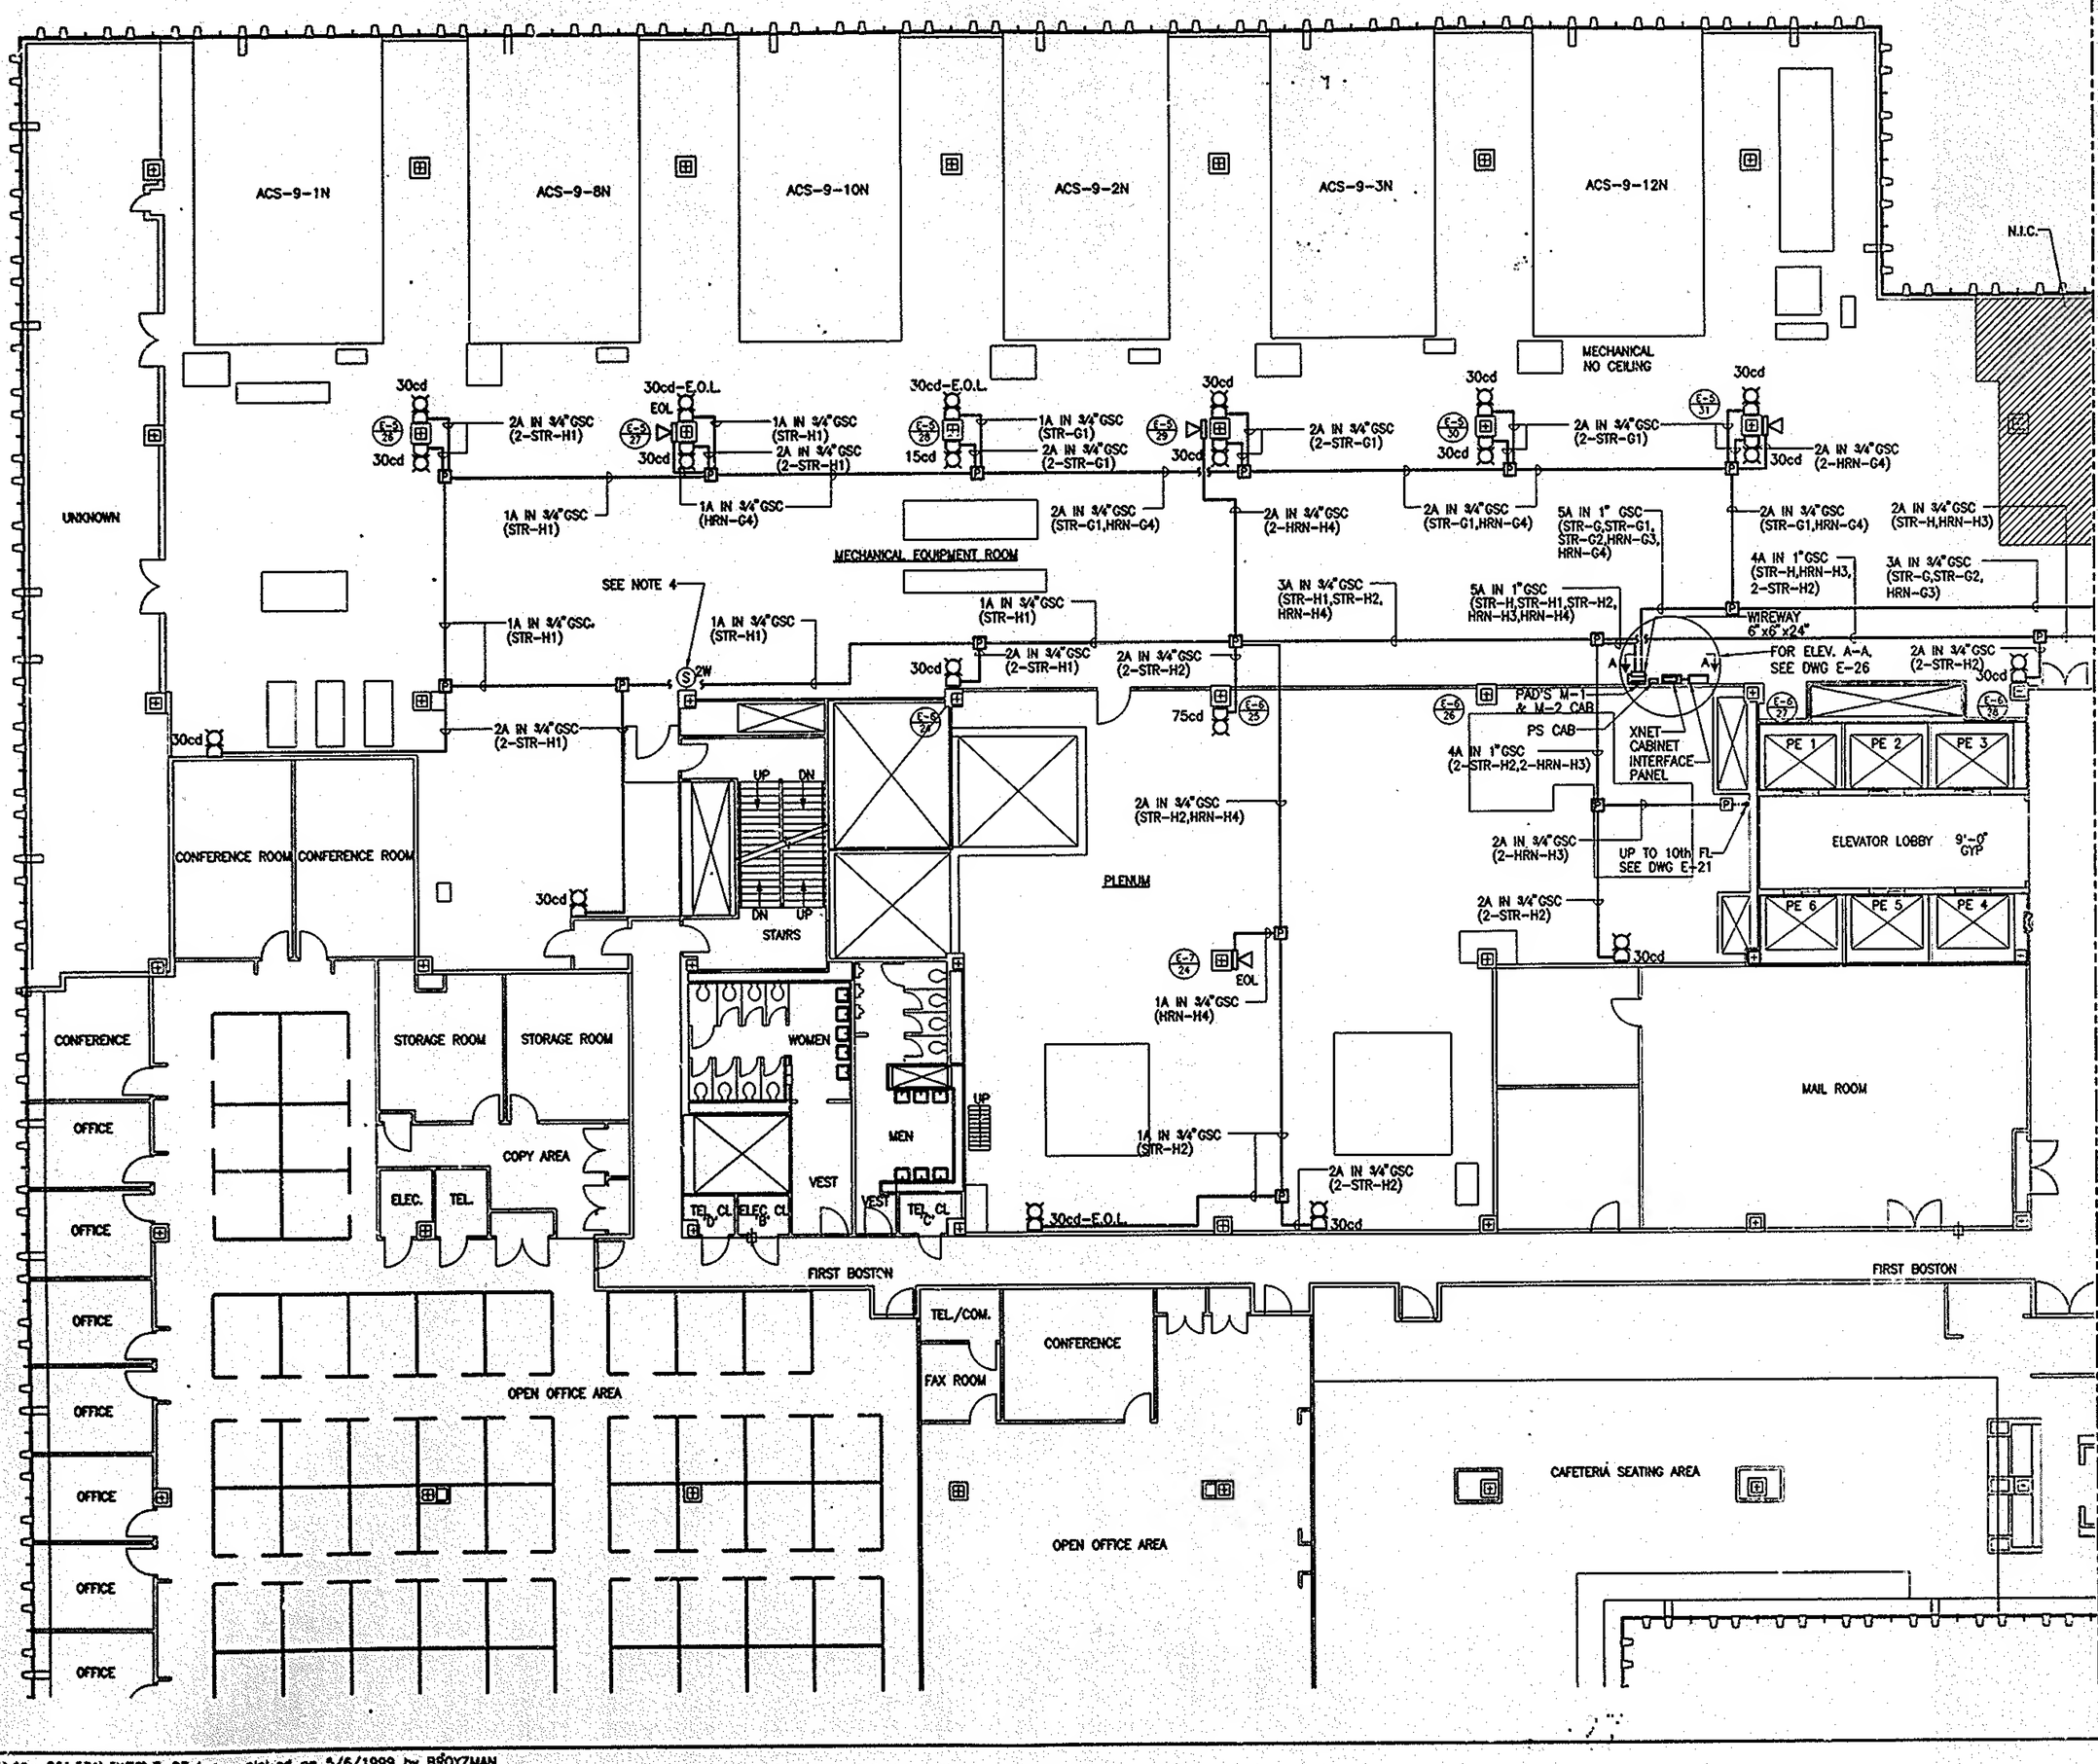

FILE NAME: Y:\Wtc-861.571\5WTC\E-27.dwg plotted on 5/6/1999 by BROYZMAN